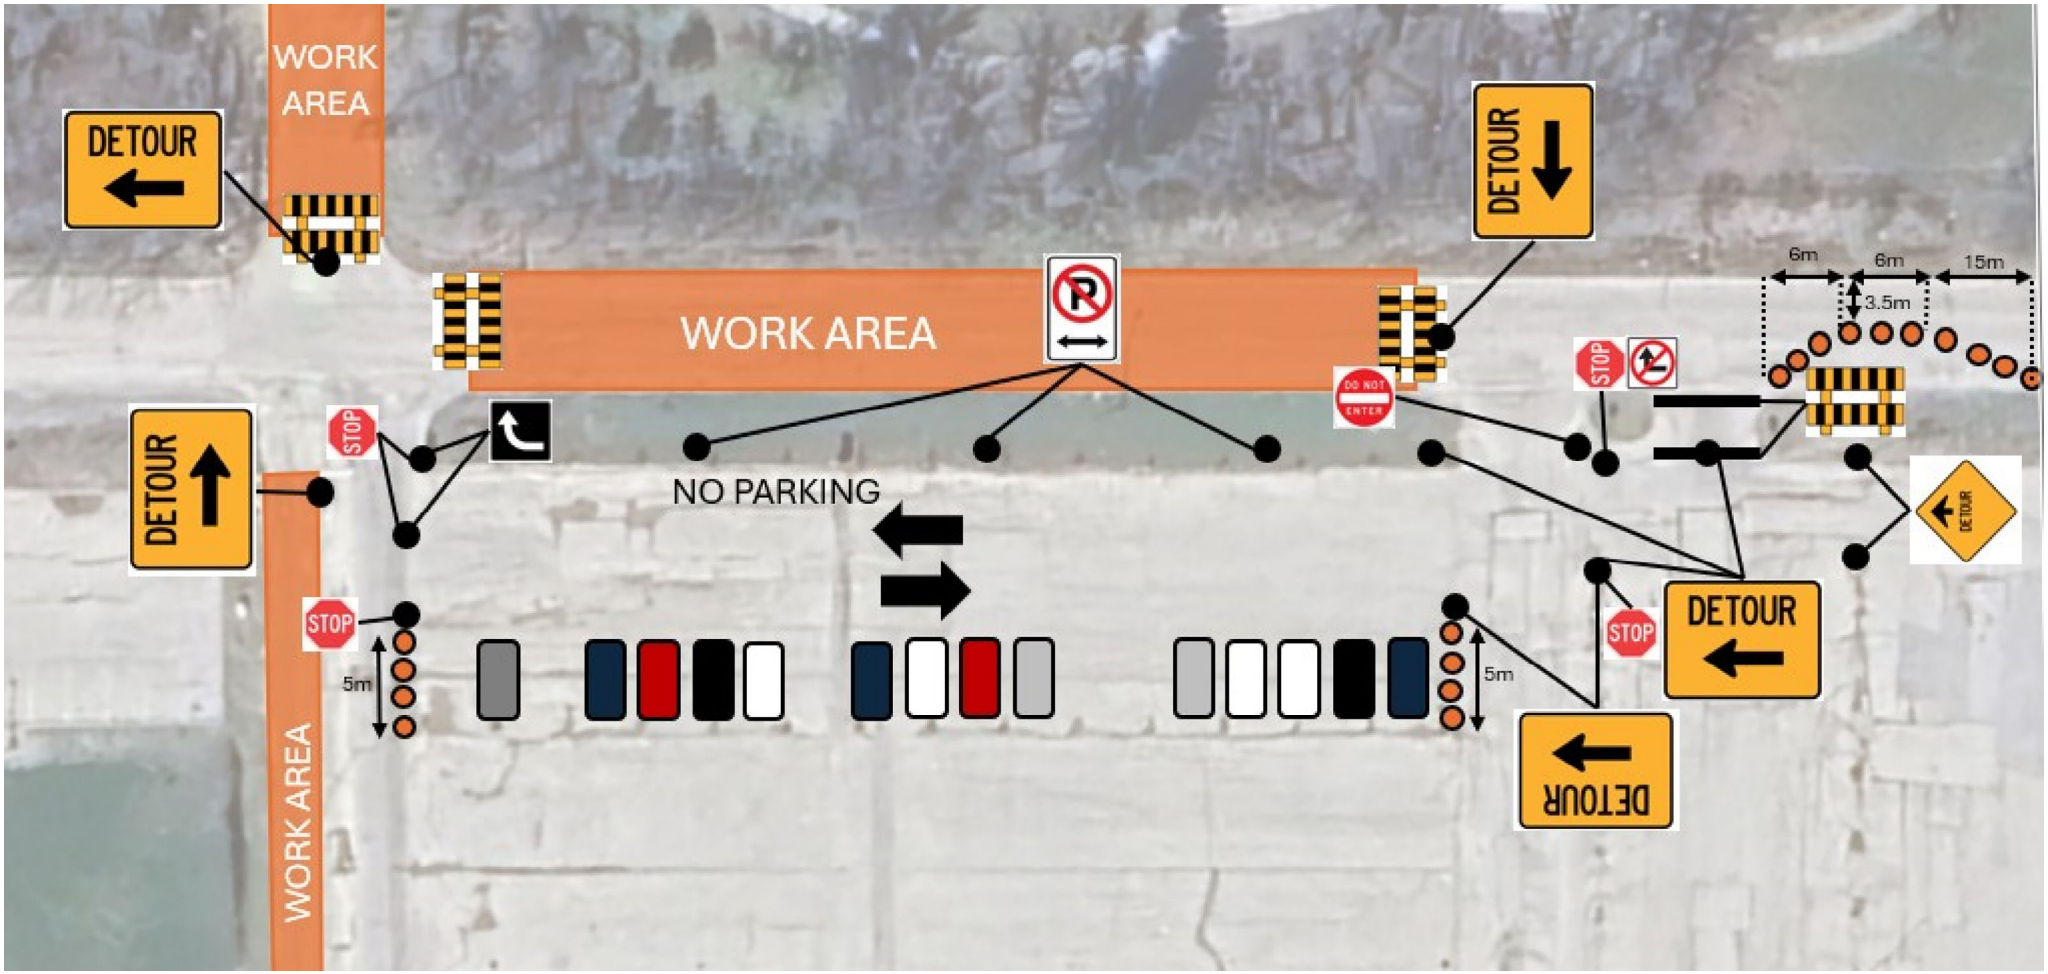
WORK AREA
DETOUR
WORK AREA
DETOUR
6m
6m
15m
3.5m
WORK AREA
STOP
NO PARKING
DETOUR
STOP
STOP
5m
5m
DETOUR
DETOUR
WORK AREA