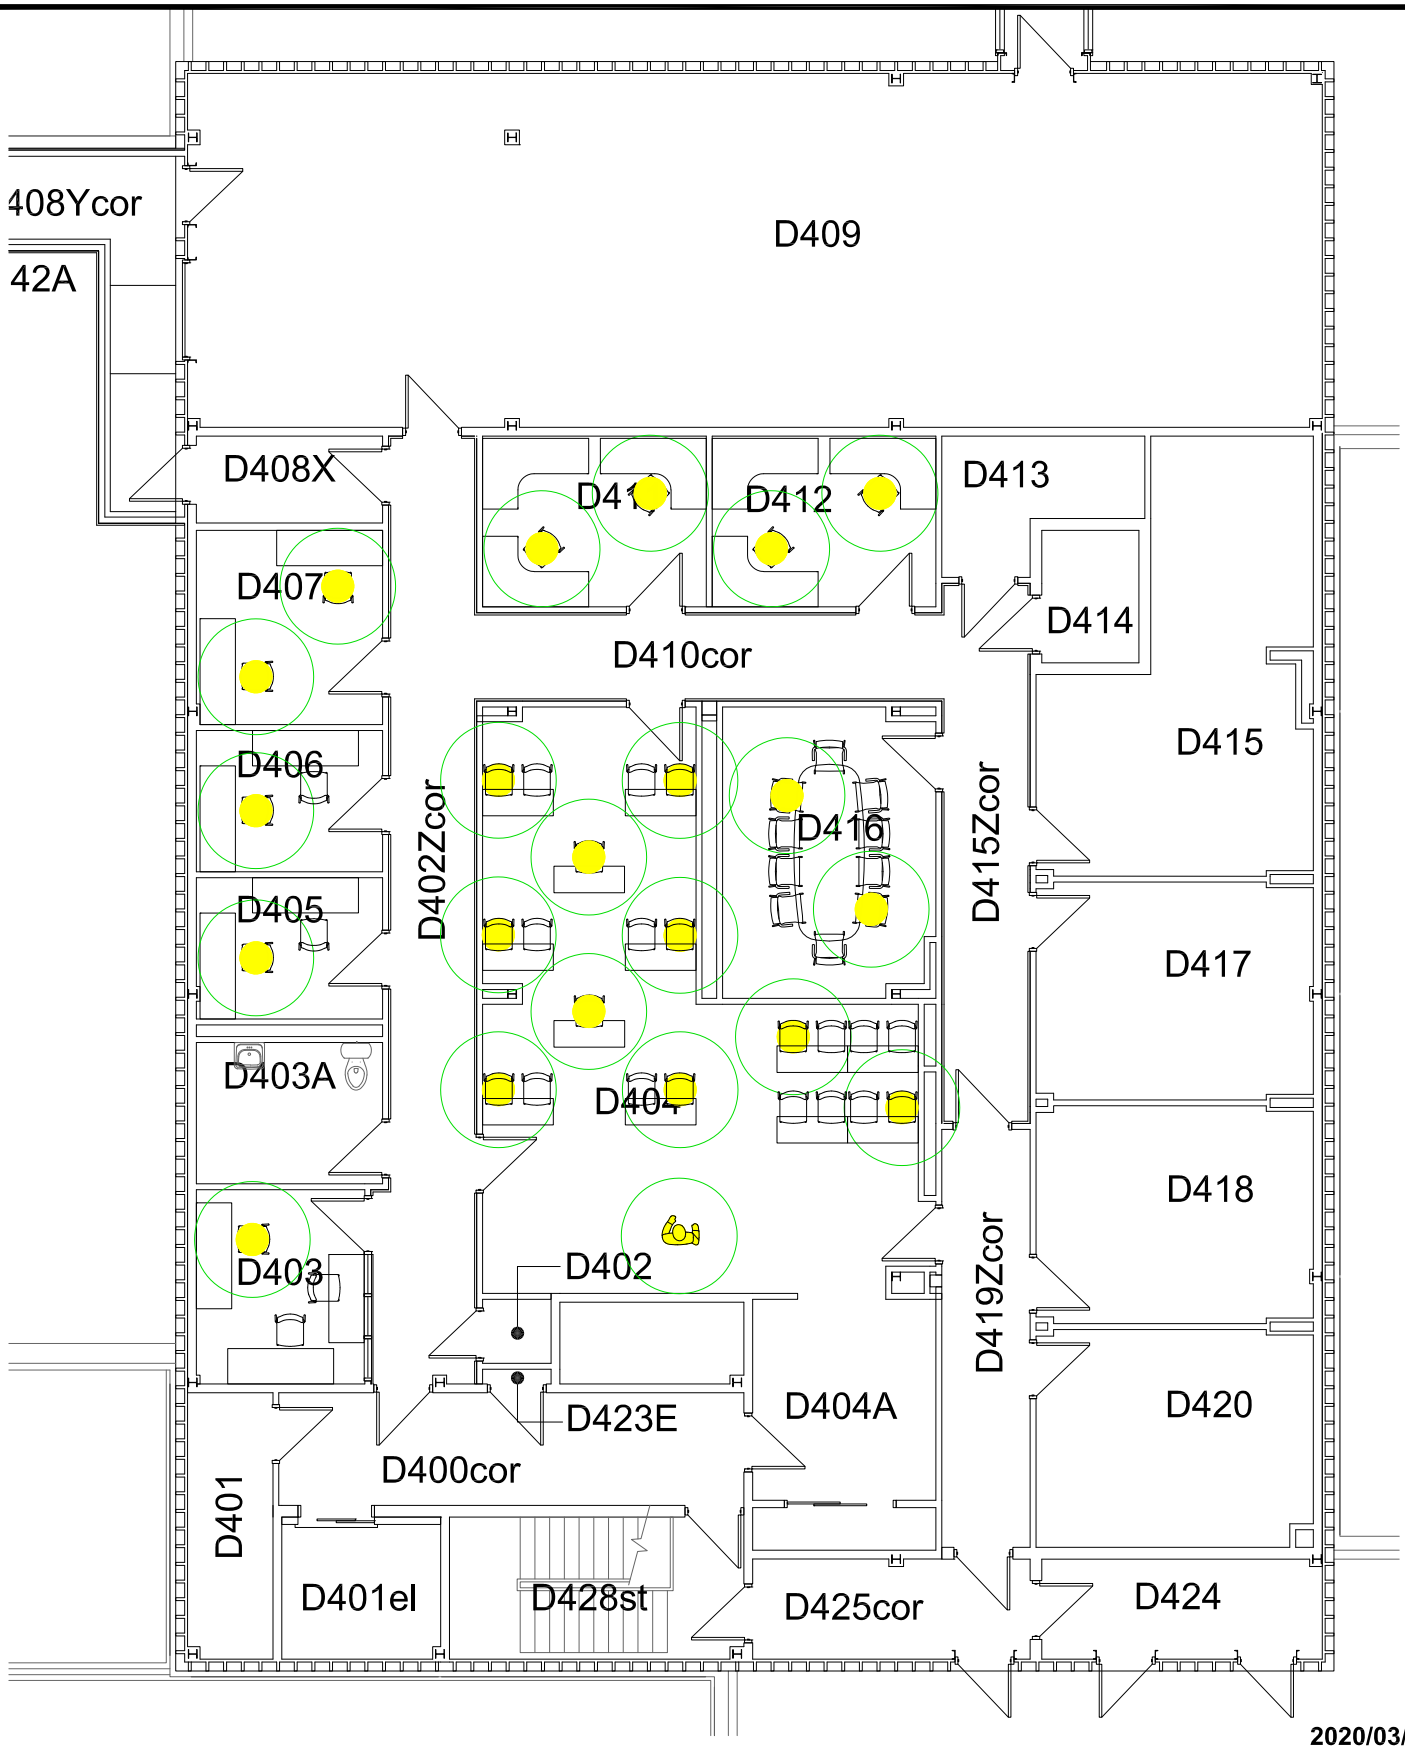

2020/03/19

University of Manitoba | Physical Plant Department
Architectural and Engineering Services

DENTISTRY BUILDING - 401

780 BANNATYNE AVENUE, WINNIPEG MB

LEVEL 400